MODEL 23-273, 283

4 BDRM, 2 BATH
ACTUAL SIZE: 66'-0"X 26'-8"
TOTAL AREA: 1760 SQ.FT.

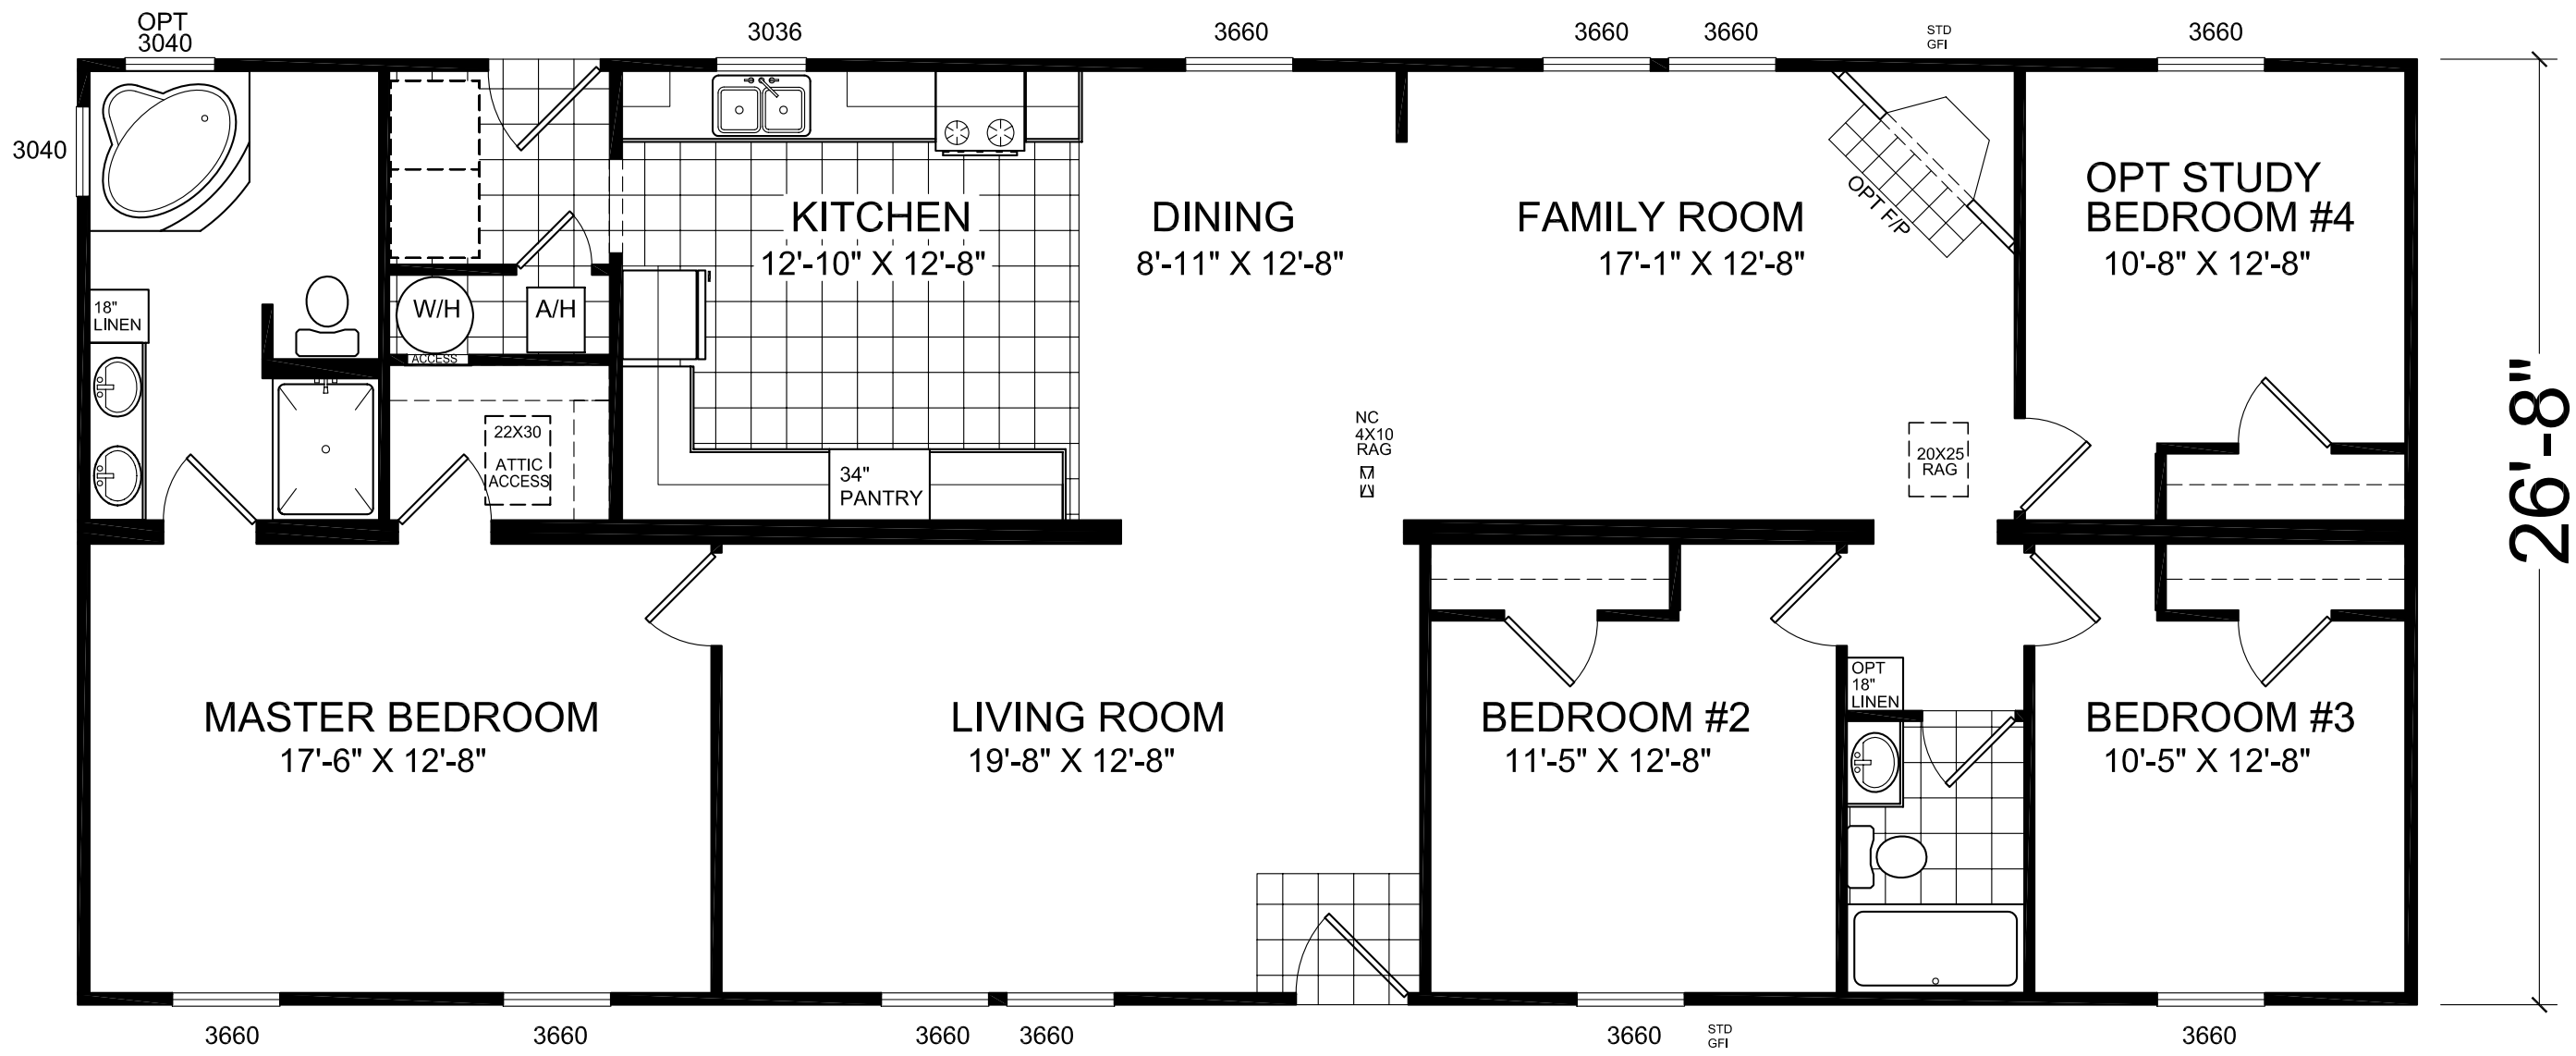

CHAMPION HOME BUILDERS CO.
4055 HWY. 401 SOUTH LILLINGTON, NC 27546

PROJECT

TITLE:
LITERATURE PLAN

MODEL:
23-273-283 MOD
66'-0" x 26'-8" 4 BEDROOM 2 BATH

DATE: 3/28/05
SCALE:
DRAWN BY: JPT
REVISED:

REVISIONS

SHEET NO:
L-101

PAGE: